







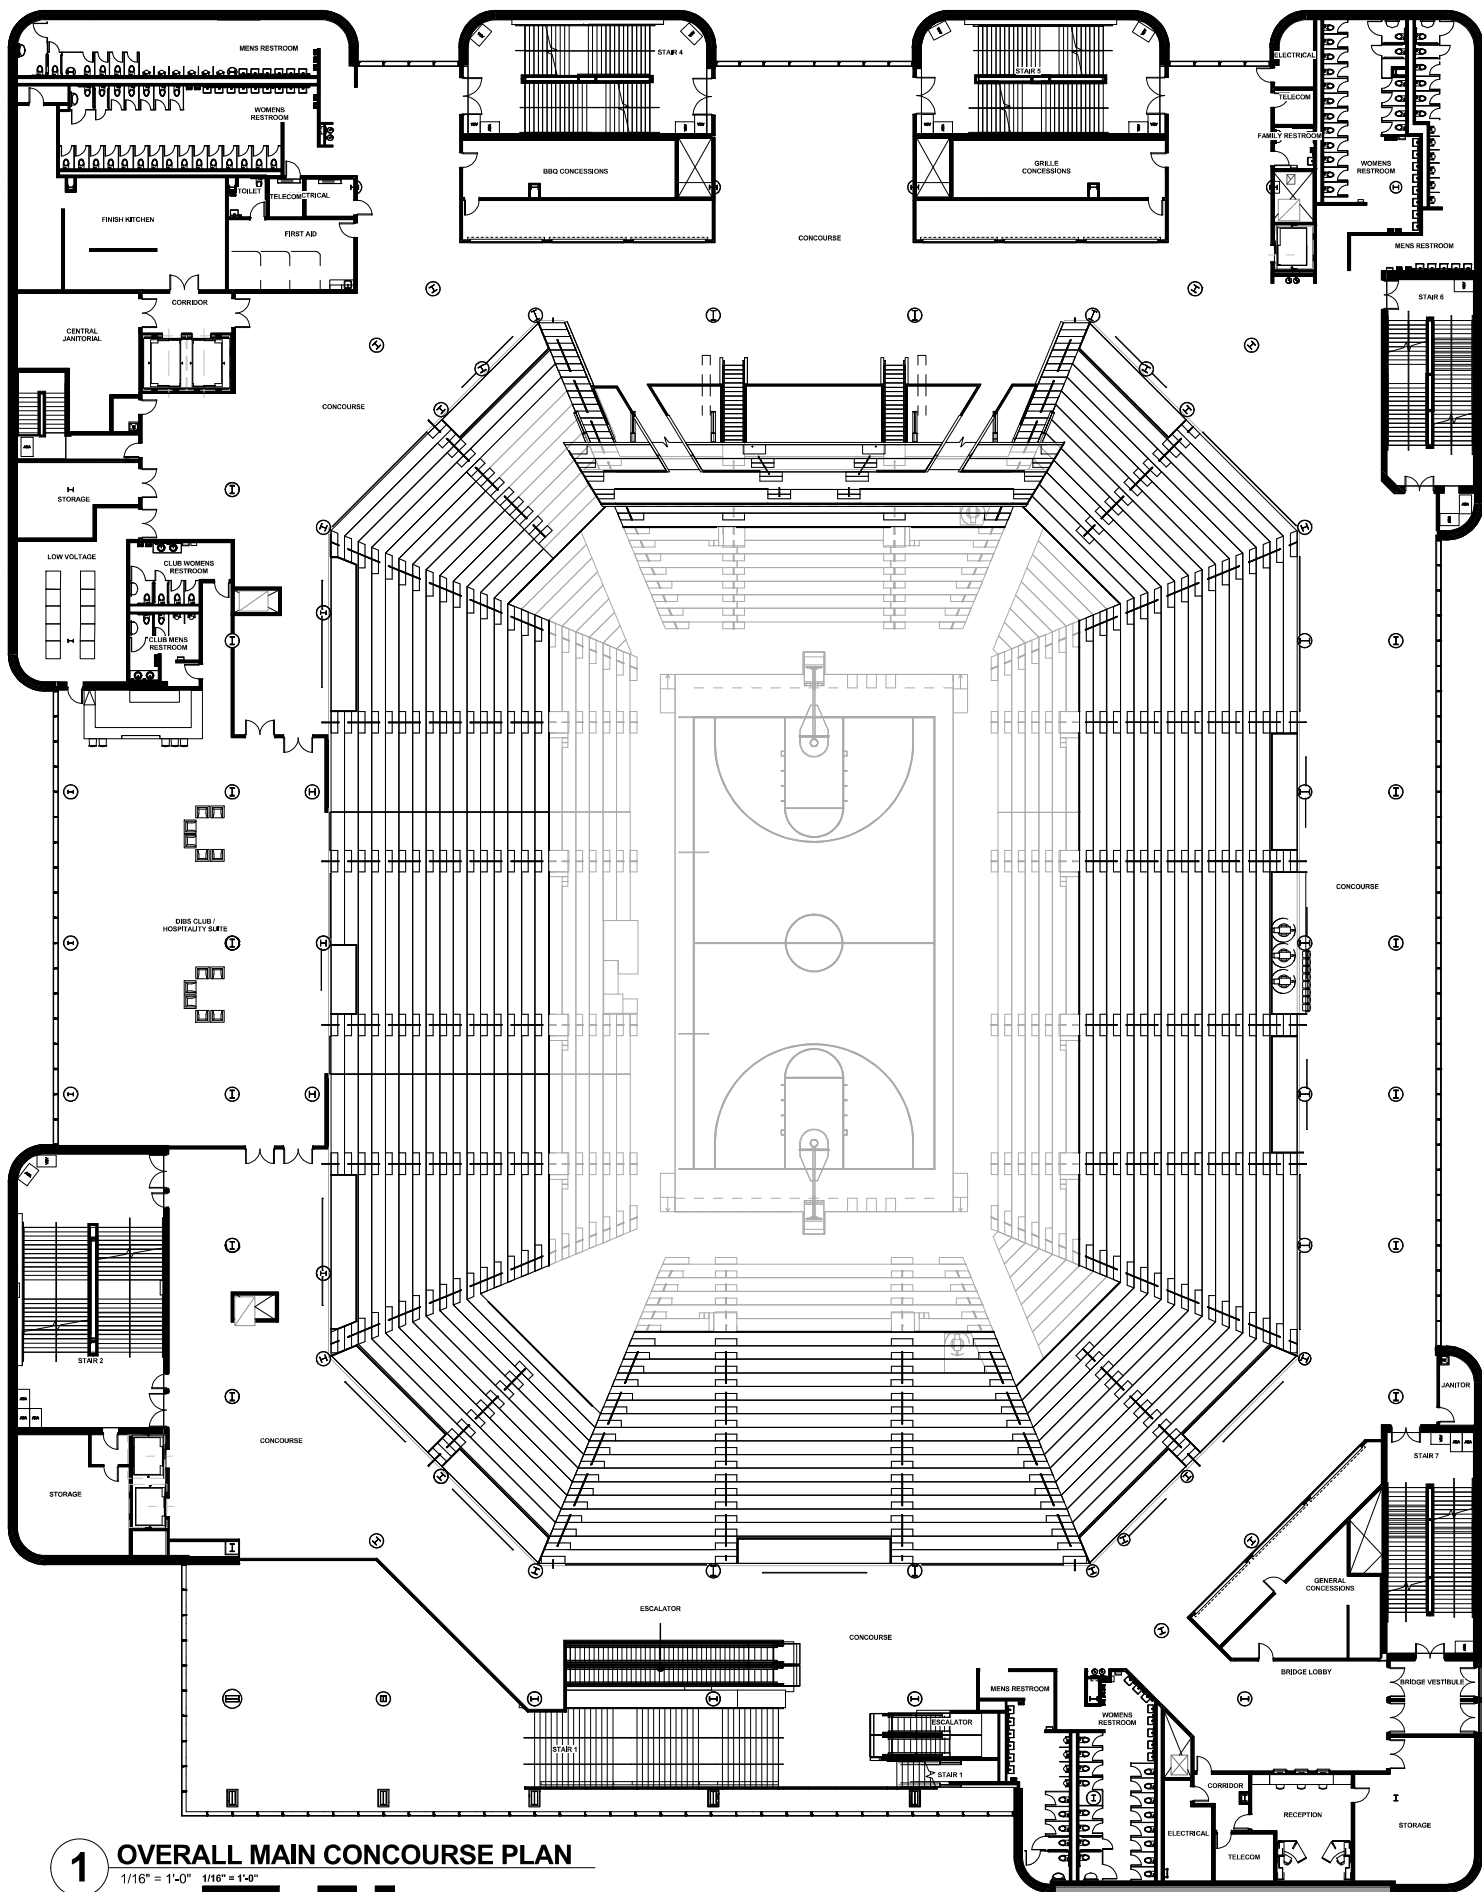

1 OVERALL MAIN CONCOURSE PLAN
 1/16" = 1'-0" 1/16" = 1'-0"
 0 16' 32' 40'

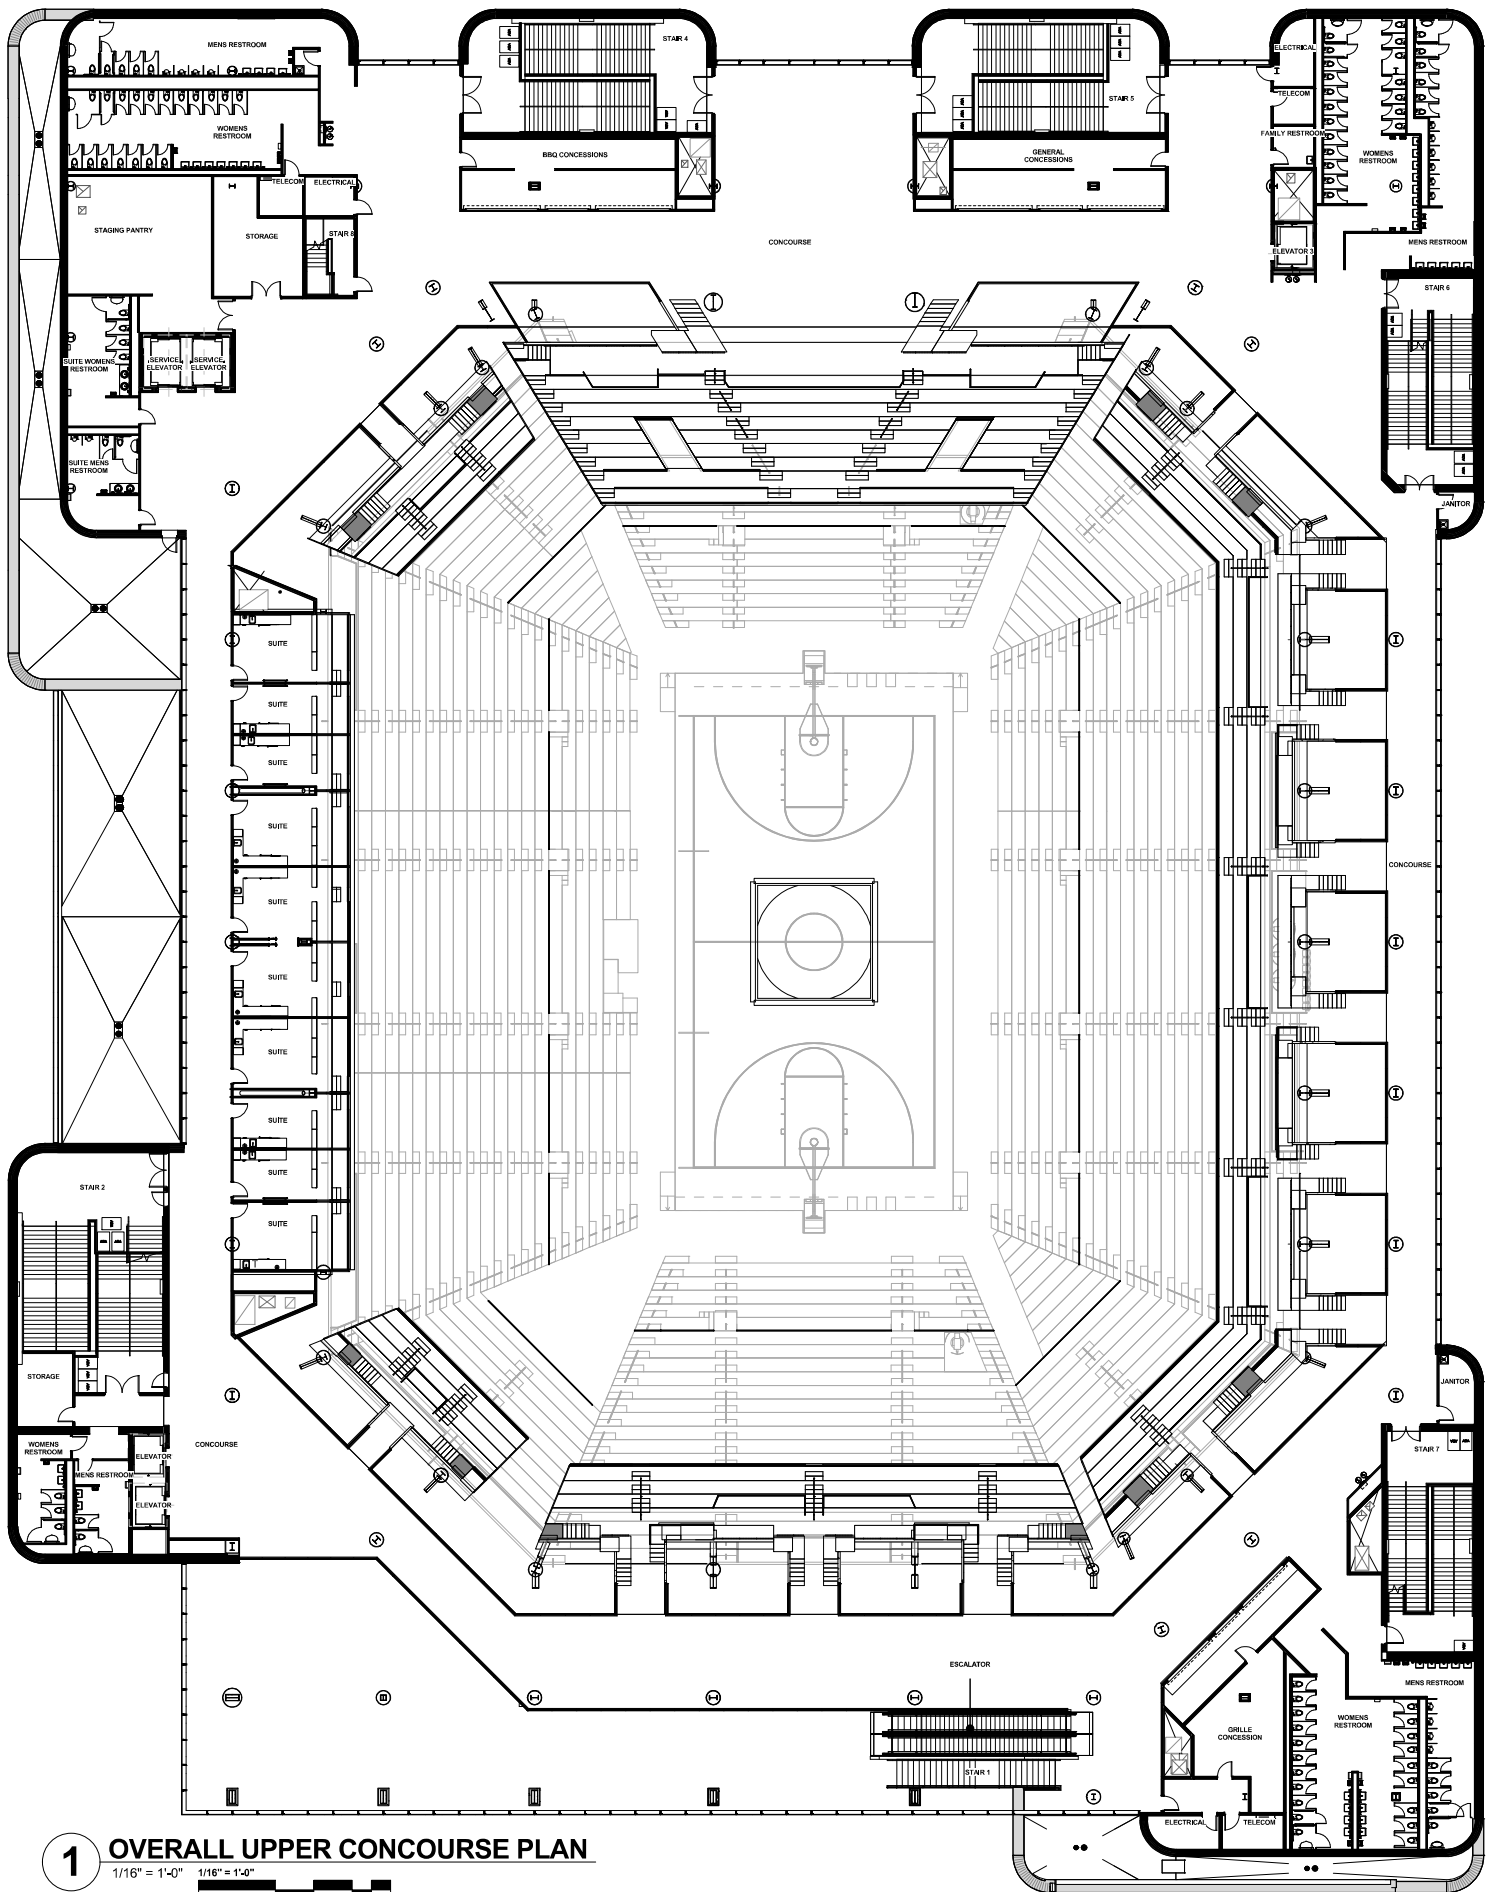


1

OVERALL UPPER CONCOURSE PLAN

1/16" = 1'-0" 1/16" = 1'-0"



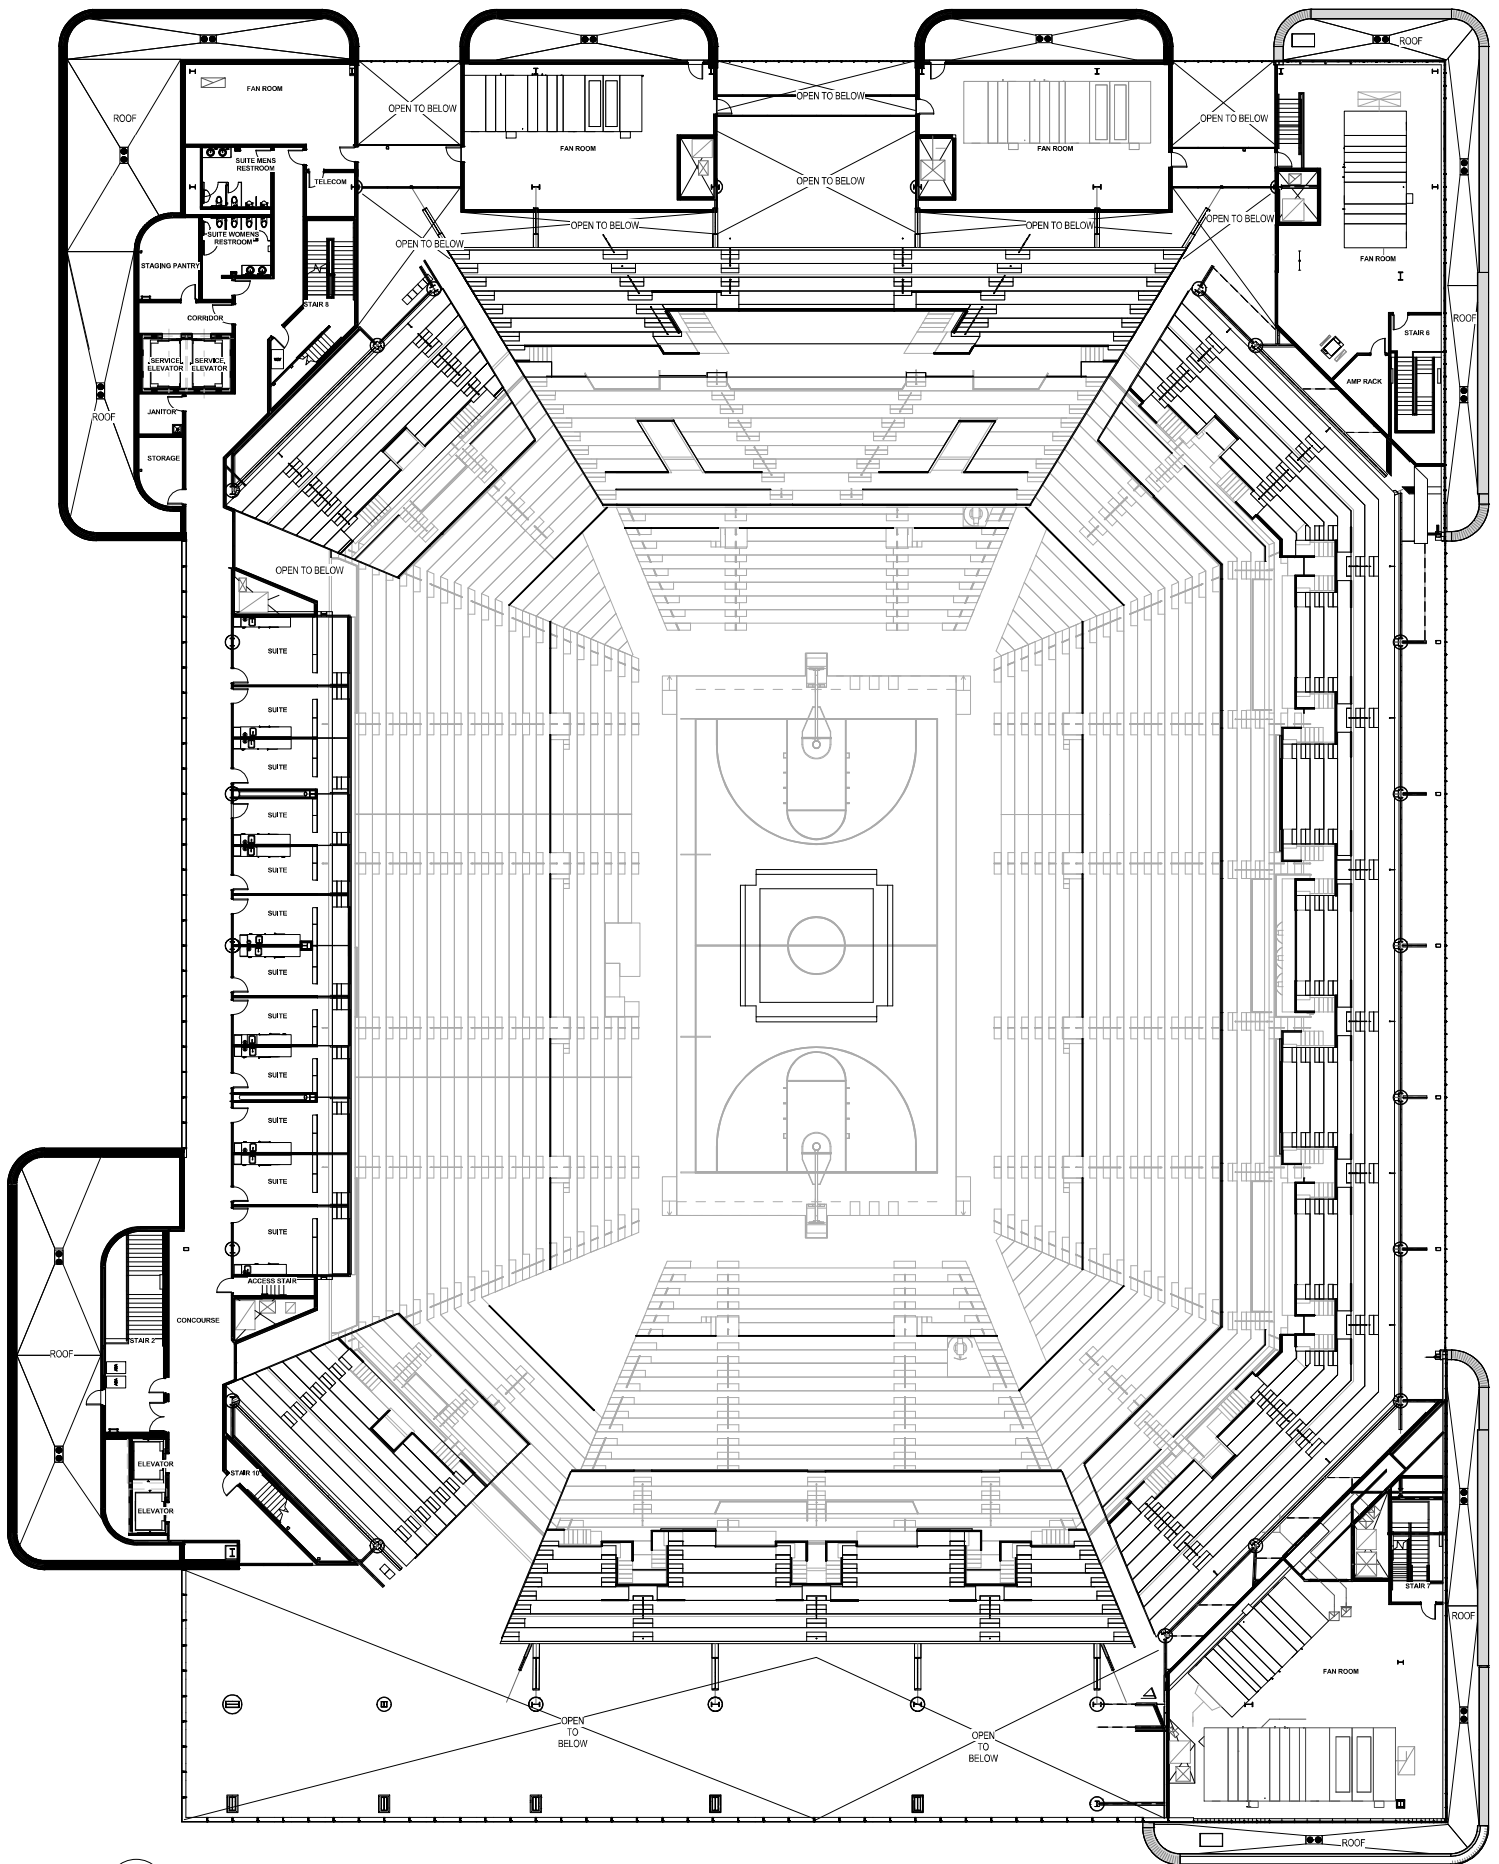

1

OVERALL UPPER SUITE PLAN

1/16" = 1'-0" 1/16" = 1'-0"

